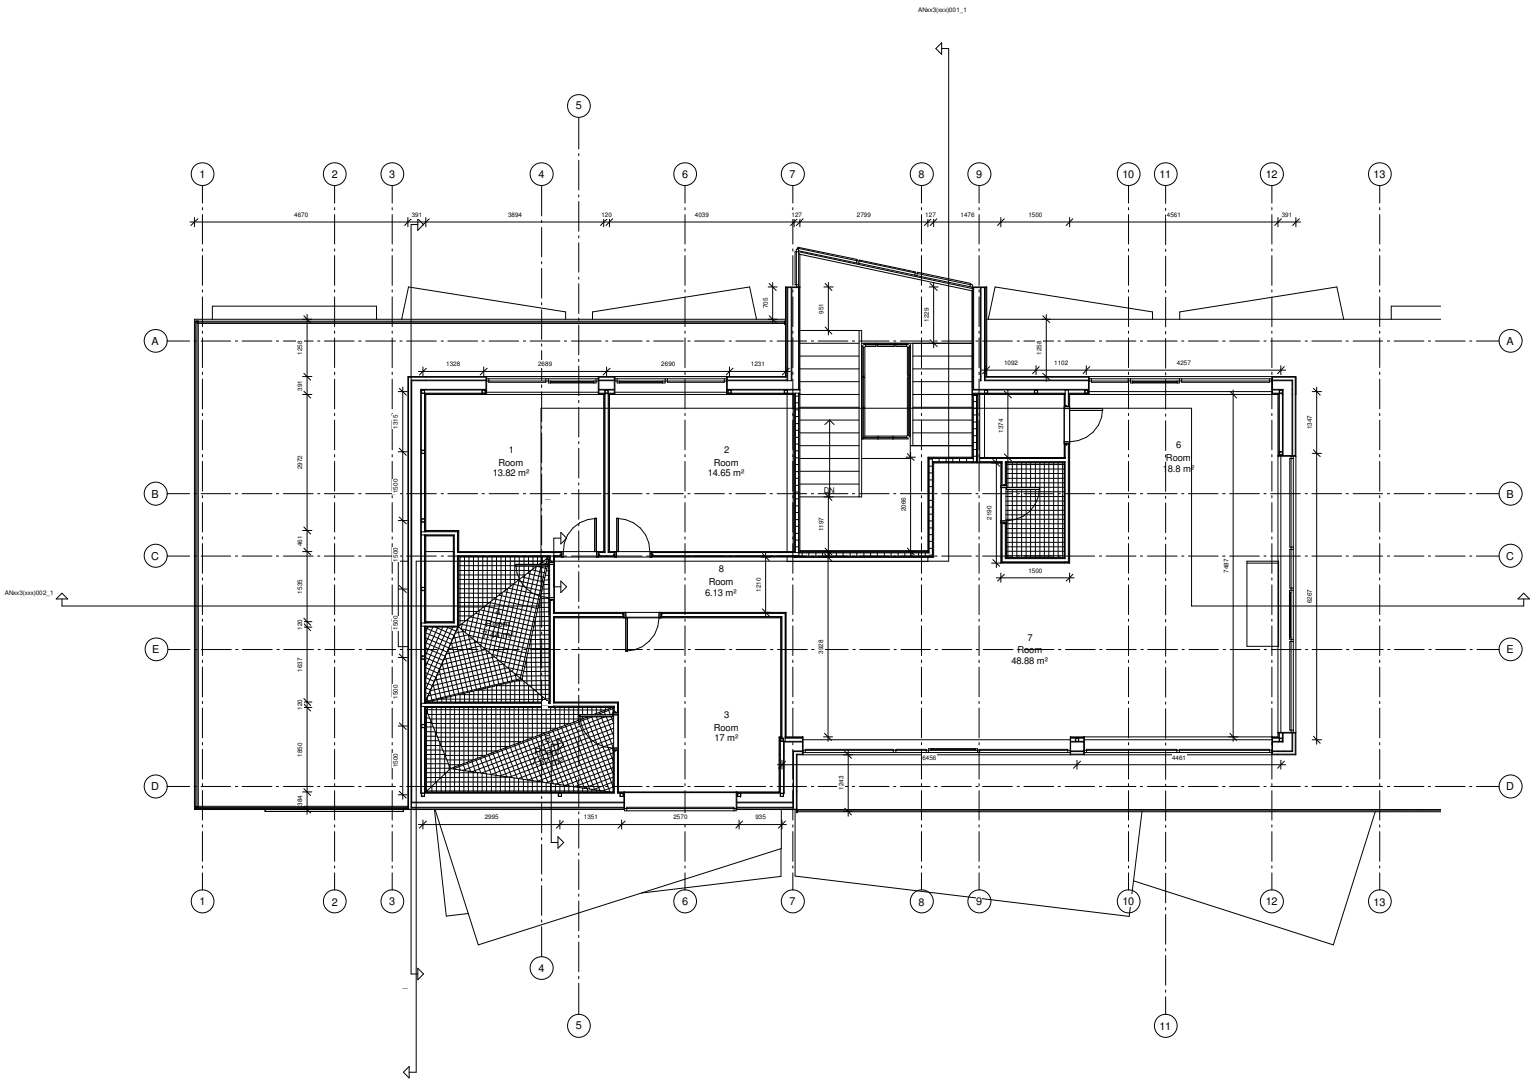

T.E.A.M Architectural

www.team-architectural.dk

Consultant
Address
Address
Phone
Fax
e-mail

Consultant
Address
Address
Phone
Fax
e-mail

Consultant
Address
Address
Phone
Fax
e-mail

Consultant
Address
Address
Phone
Fax
e-mail

No.	Description	Date

Owner

Project Name

PENTHOUSE PLAN

Project number	Project Number
Date	Issue Date
Drawn by	Author
Checked by	Checker

AN171(2ET)001_1

Scale 1 : 50

10.12.2010 1.0.723