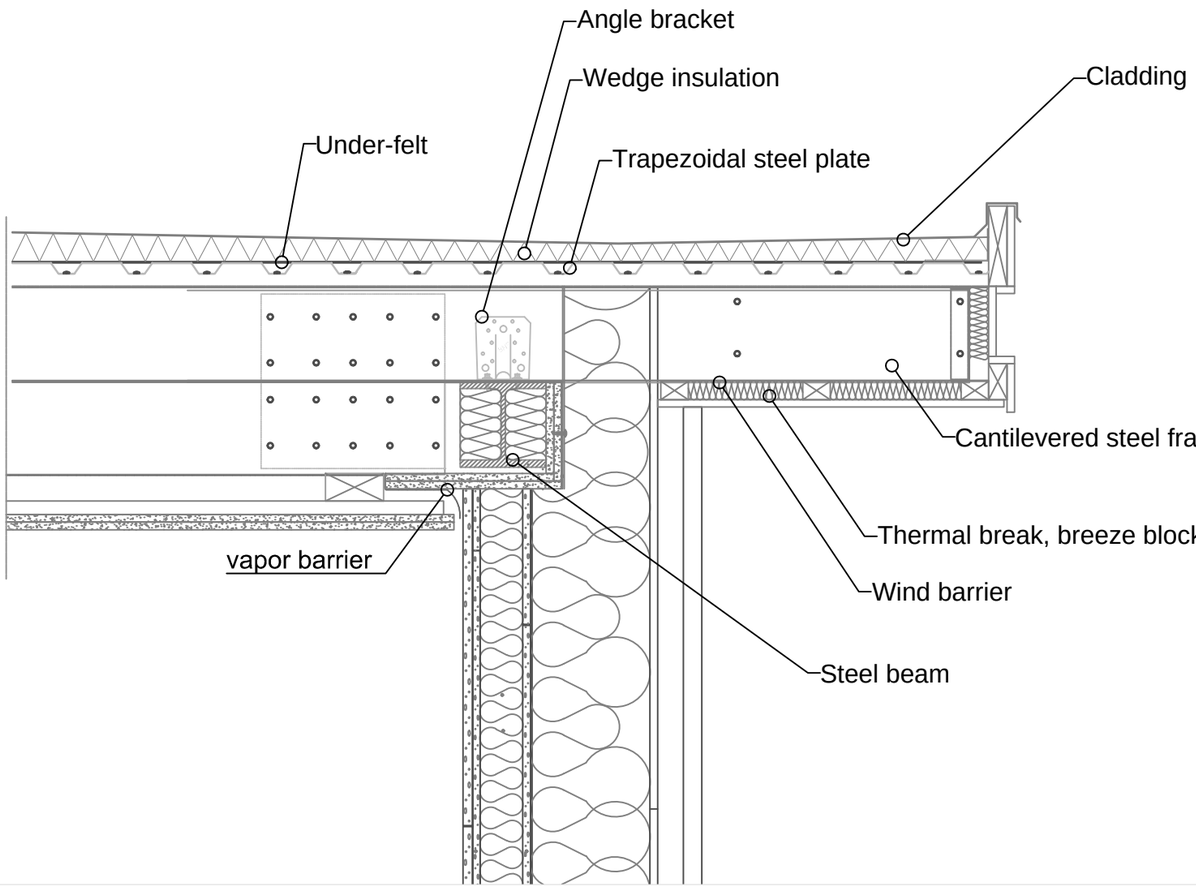

Cladding

Wedge insulation 1:40, min 30mm thickness

Under-felt

Trapezoidal steel plate 18mm

Cantilevered steel frame 175mm height

Thermal insulation 30 mm

Wind barrier

Vapor barrier

Steel beam HEB 140mm profile

Project name and address BALCONY STEEL FRAME 5th Semester project Moldevej 29-39 Vejle	Description	Scale 1:10
T.E.A.M Architectural	Project No	Revision
	Drawing type	Revision number
	Designer	Drawn by AGNIESZKA KRASUSKA