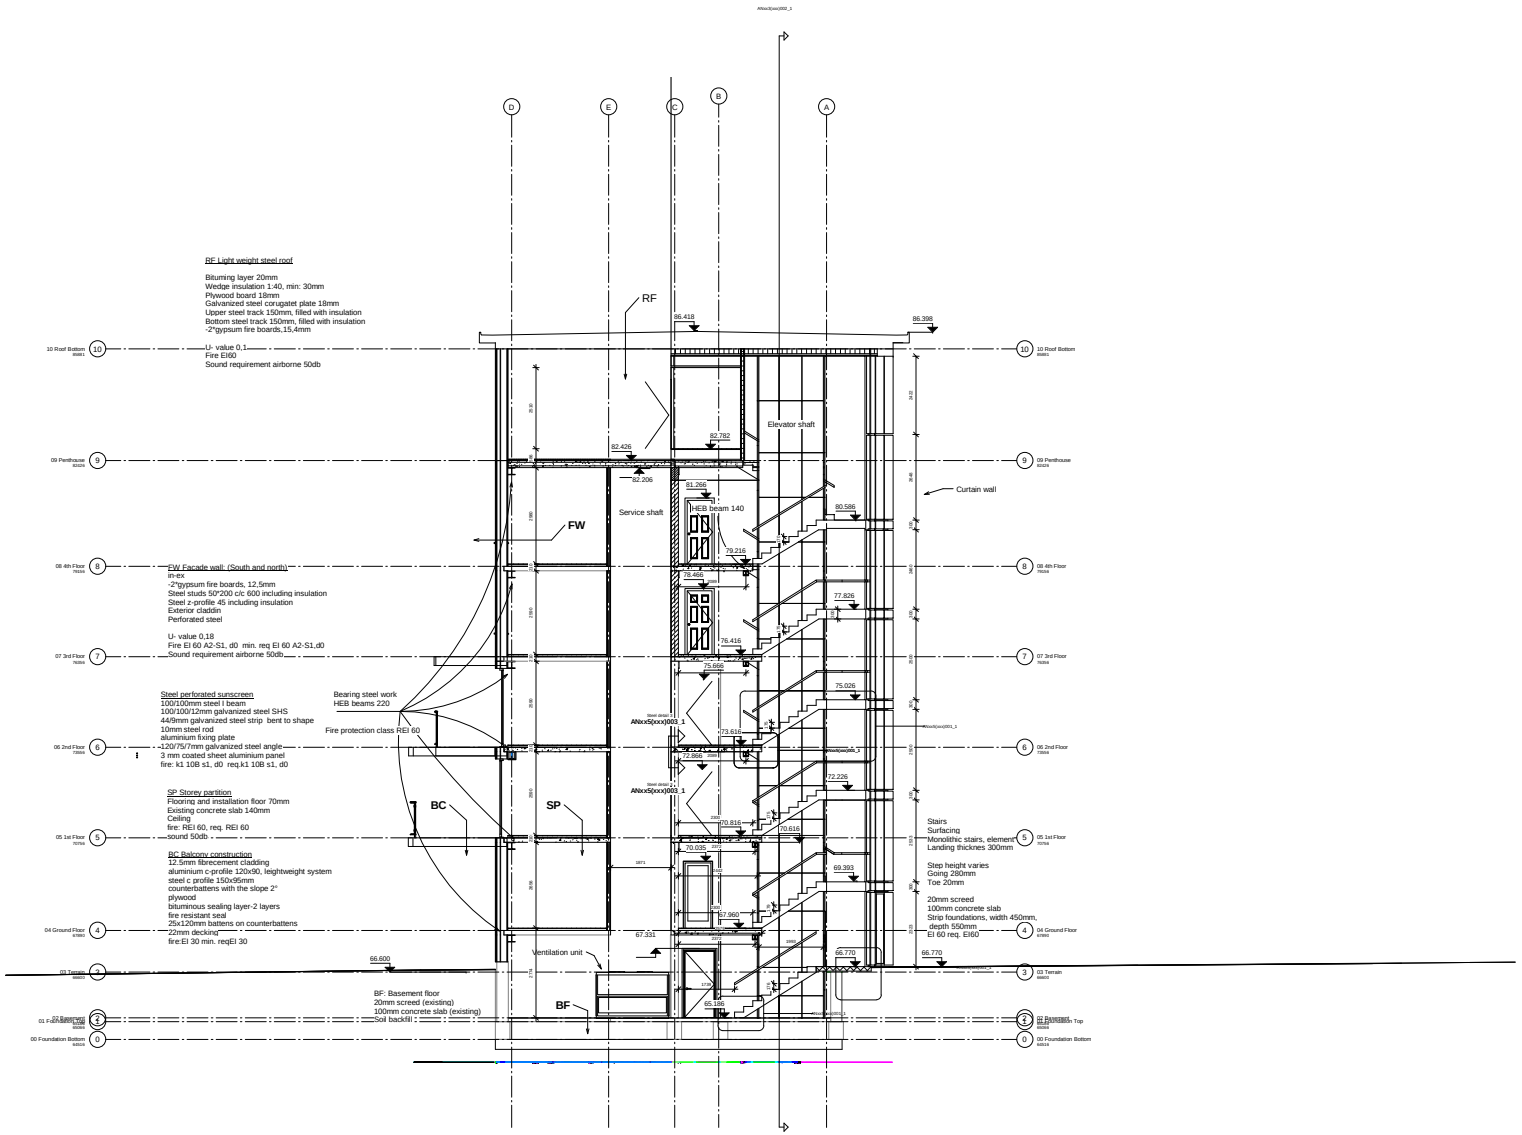

T.E.A.M Architectural

Consultant
Address
Address
Phone
Fax
e-mail

Consultant
Address
Address
Phone
Fax
e-mail

Consultant
Address
Address
Phone
Fax
e-mail

Consultant
Address
Address
Phone
Fax
e-mail

Consultant
Address
Address
Phone
Fax
e-mail

No.	Description	Date

Owner

Project Name

Section A-A

Project number	Project Number
Date	Issue Date
Drawn by	Author
Checked by	Checker

ANxx3(xxx)001_1

Scale	1 : 50

10/12/2010 09:52:45