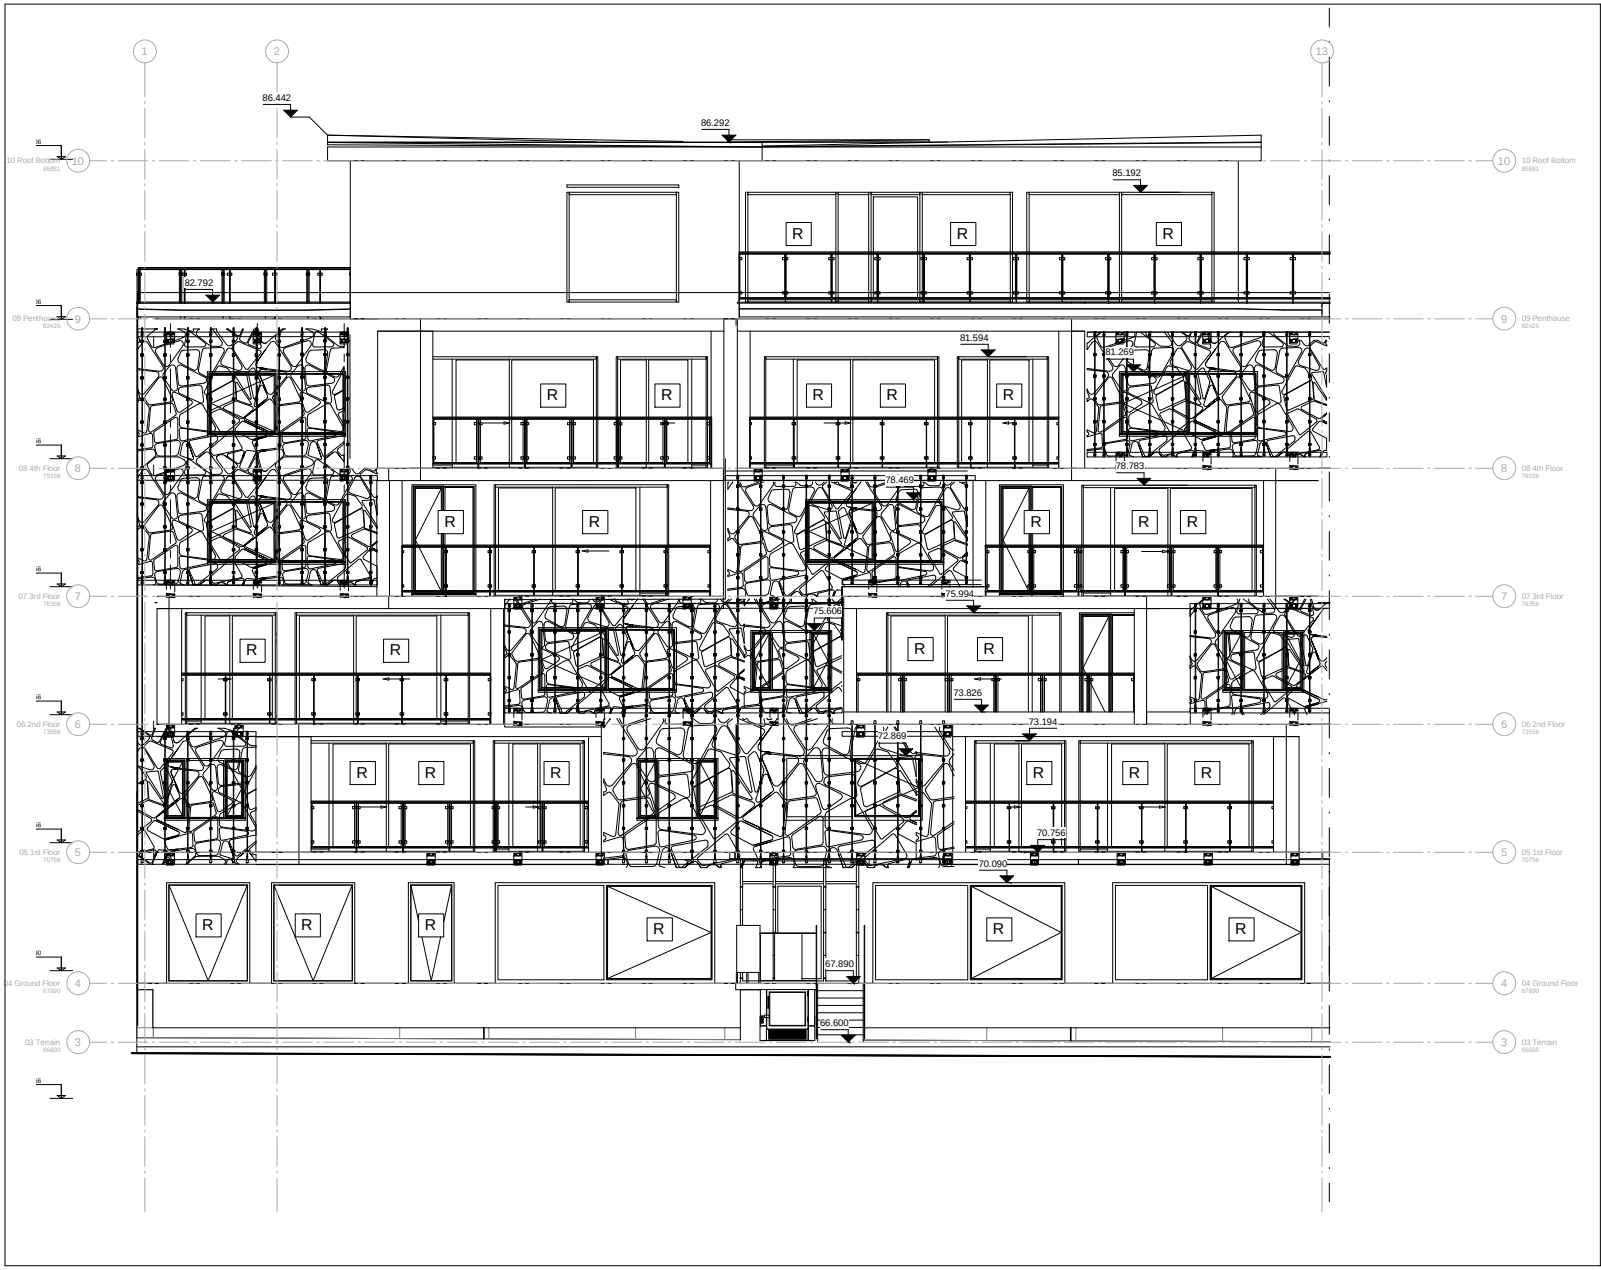

T.E.A.M Architectural

www.team-architectural.dk

Consultant	Consultant
Address	Address
Address	Address
Phone	Phone
Fax	Fax
e-mail	e-mail

Consultant	Consultant
Address	Address
Address	Address
Phone	Phone
Fax	Fax
e-mail	e-mail

No.	Description	Date

Owner

Project Name

NORTH FACADE ELEVATION

Project number	Project Number
Date	Issue Date
Drawn by	Author
Checked by	Checker

AN1X2(205)001_1

Scale	1 : 50

10/12/2010 10:03:31