


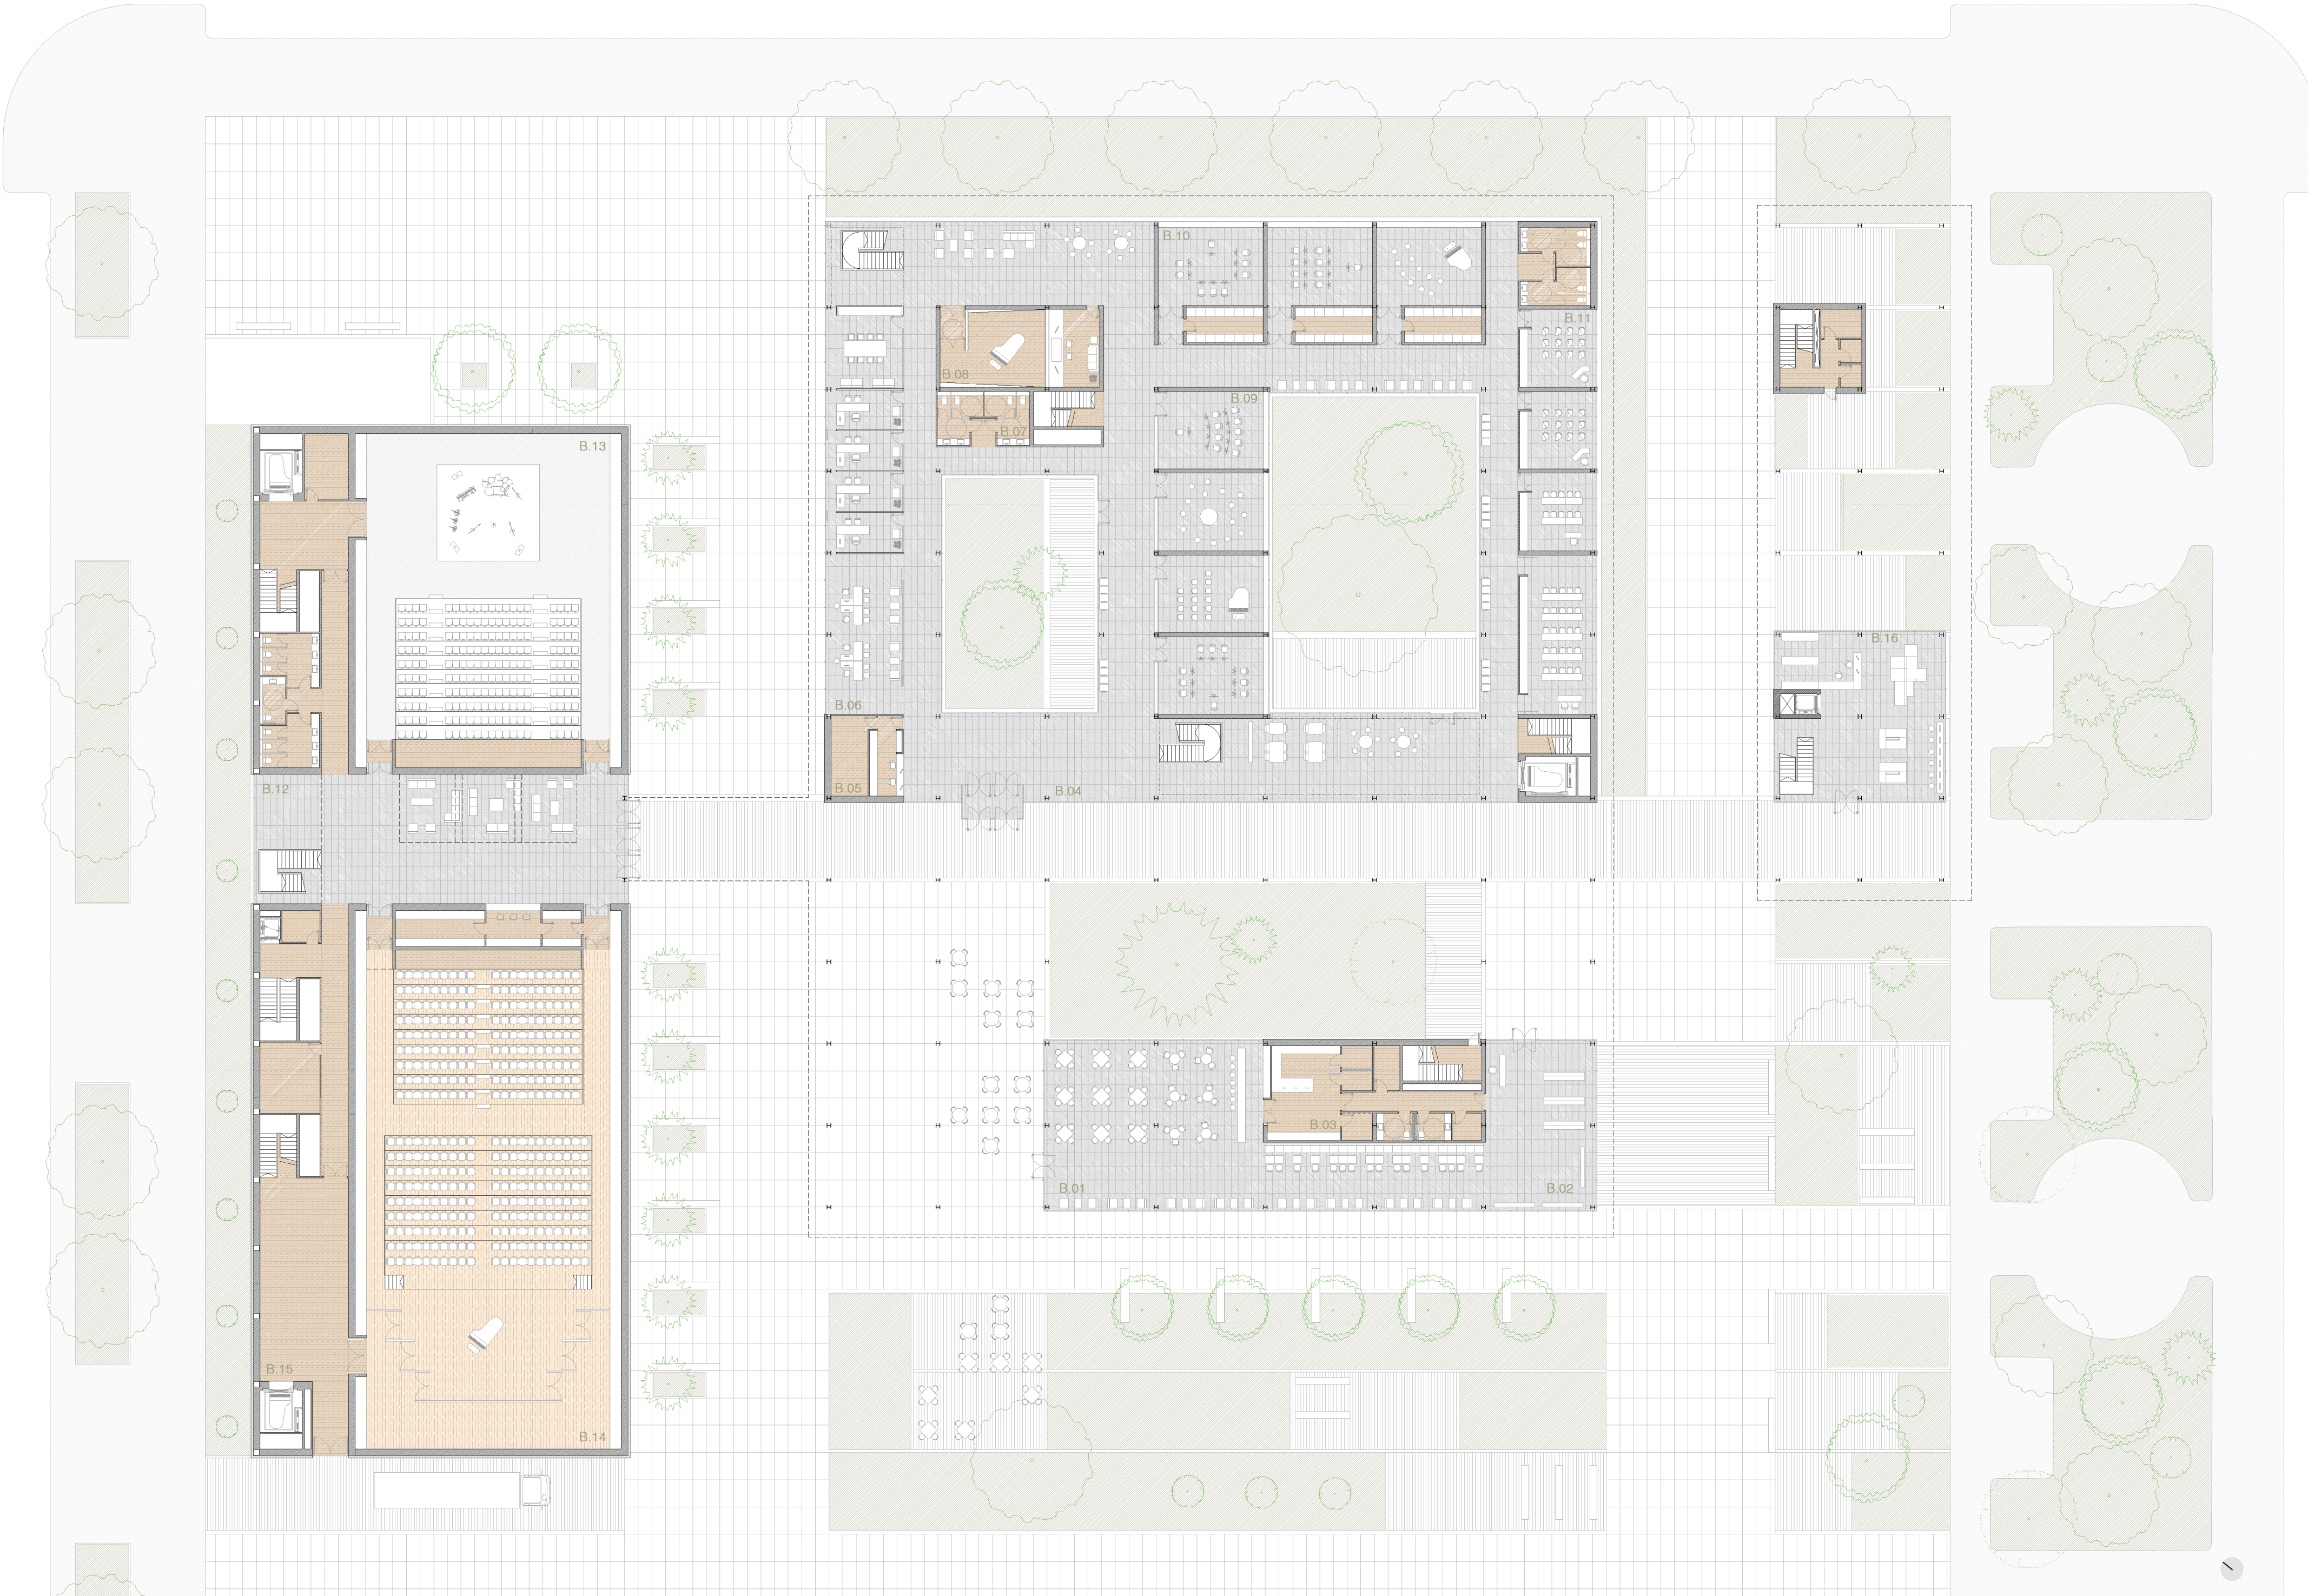

Planta Baja_e:1/300




Alzado SE_1-1'




Alzado SO_2-2'



Alzado NO_3-3'

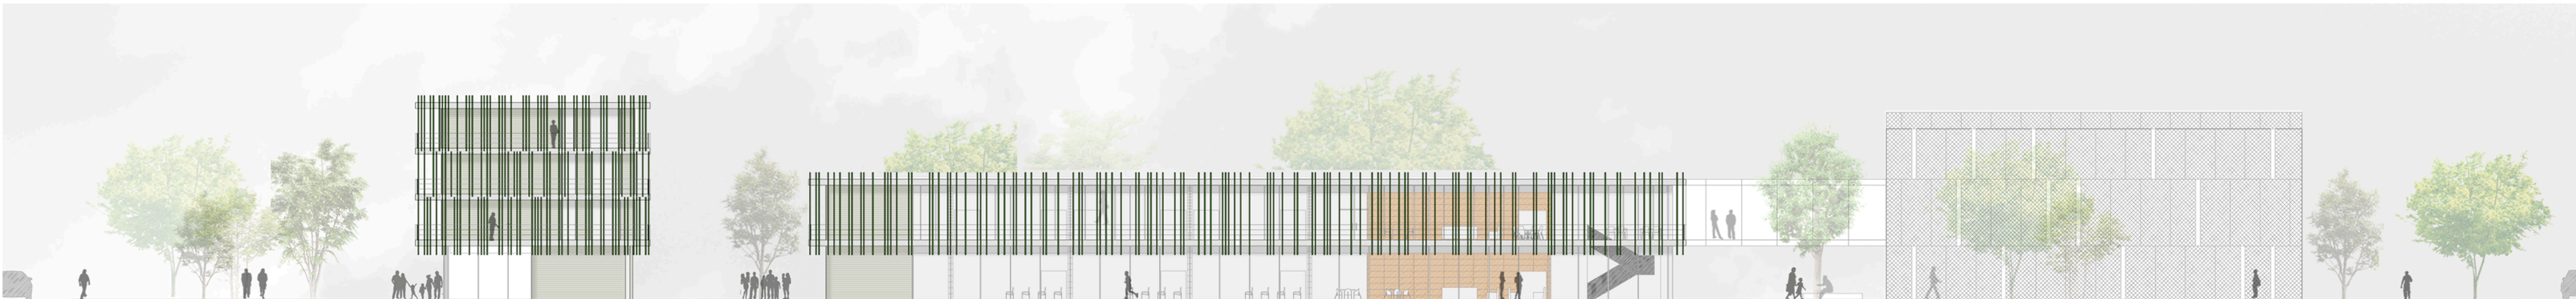

Alzado NE_4-4'

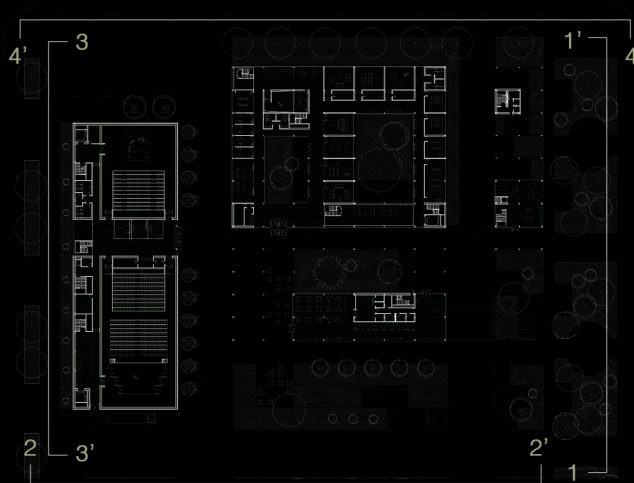

Planta Baja			
B.01. Cafetería	252 m2	B.09. Sala de ensayo Tipo I (4)	168 m2
B.02. Tienda	101 m2	B.10. Sala de ensayo Tipo II (3)	135 m2
B.03. Cocina	49 m2	B.11. Aula de formación (4)	134 m2
B.04. Hall	285 m2	B.12. Foyer	255 m2
B.05. Recepción	10 m2	B.13. Auditorio 200 personas	397 m2
B.06. Administración	167 m2	B.14. Auditorio 400 personas	625 m2
B.07. Aseos (2)	46 m2	B.15. Zona de espera de los músicos	124 m2
B.08. Estudio de grabación	63 m2	B.16. Hall residencia de estudiantes	145 m2